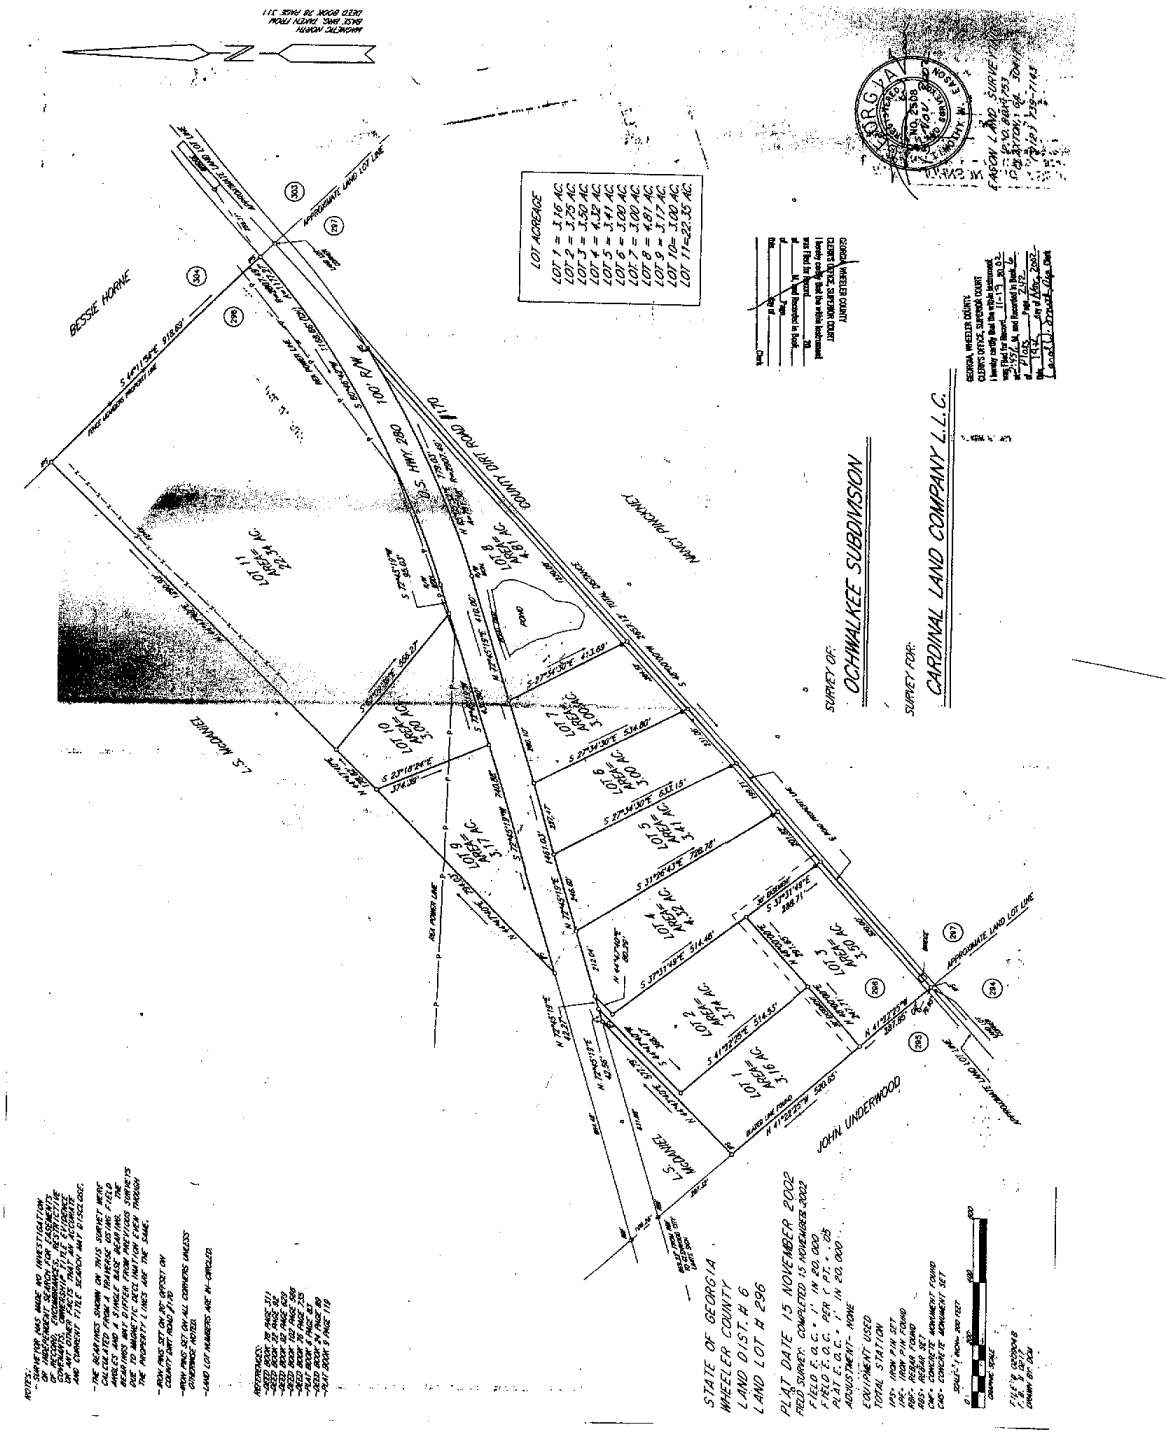
SURVEY FOR: CARDINAL LAND COMPANY L.L.C.
SURVEY OF: OCHWALKEE SUBDIVISION
STATE OF GEORGIA
WHEELER COUNTY
LAND DIST. # 6
LAND LOT # 296
PLAT DATE 15 NOVEMBER 2002
FIELD DATE: COMPLETED 15 NOVEMBER 2002
FIELD D.O.C.: FOR LOTS 1 - 11 IN 20,000
PLAT D.O.C.: FOR LOTS 1 - 11 IN 20,000
ADJUSTMENT: NONE
EQUIPMENT USED
TOTAL STATION
IPF: IRON PIN FOUND
IPS: IRON PIN SET
RBF: REBAR FOUND
RBS: REBAR SET
CMF: CONCRETE MONUMENT FOUND
CMS: CONCRETE MONUMENT SET
BESSIE HORNE
NANCY PINCKNEY
JOHN UNDERWOOD
COUNTY DIRT ROAD #170
100' R/W
APPROXIMATE LAND LOT LINE
LOT ACREAGE
LOT 1 = 3.16 AC.
LOT 2 = 3.75 AC.
LOT 3 = 3.50 AC.
LOT 4 = 4.32 AC.
LOT 5 = 3.41 AC.
LOT 6 = 3.00 AC.
LOT 7 = 3.00 AC.
LOT 8 = 4.81 AC.
LOT 9 = 3.11 AC.
LOT 10 = 3.00 AC.
LOT 11 = 221.30 AC.